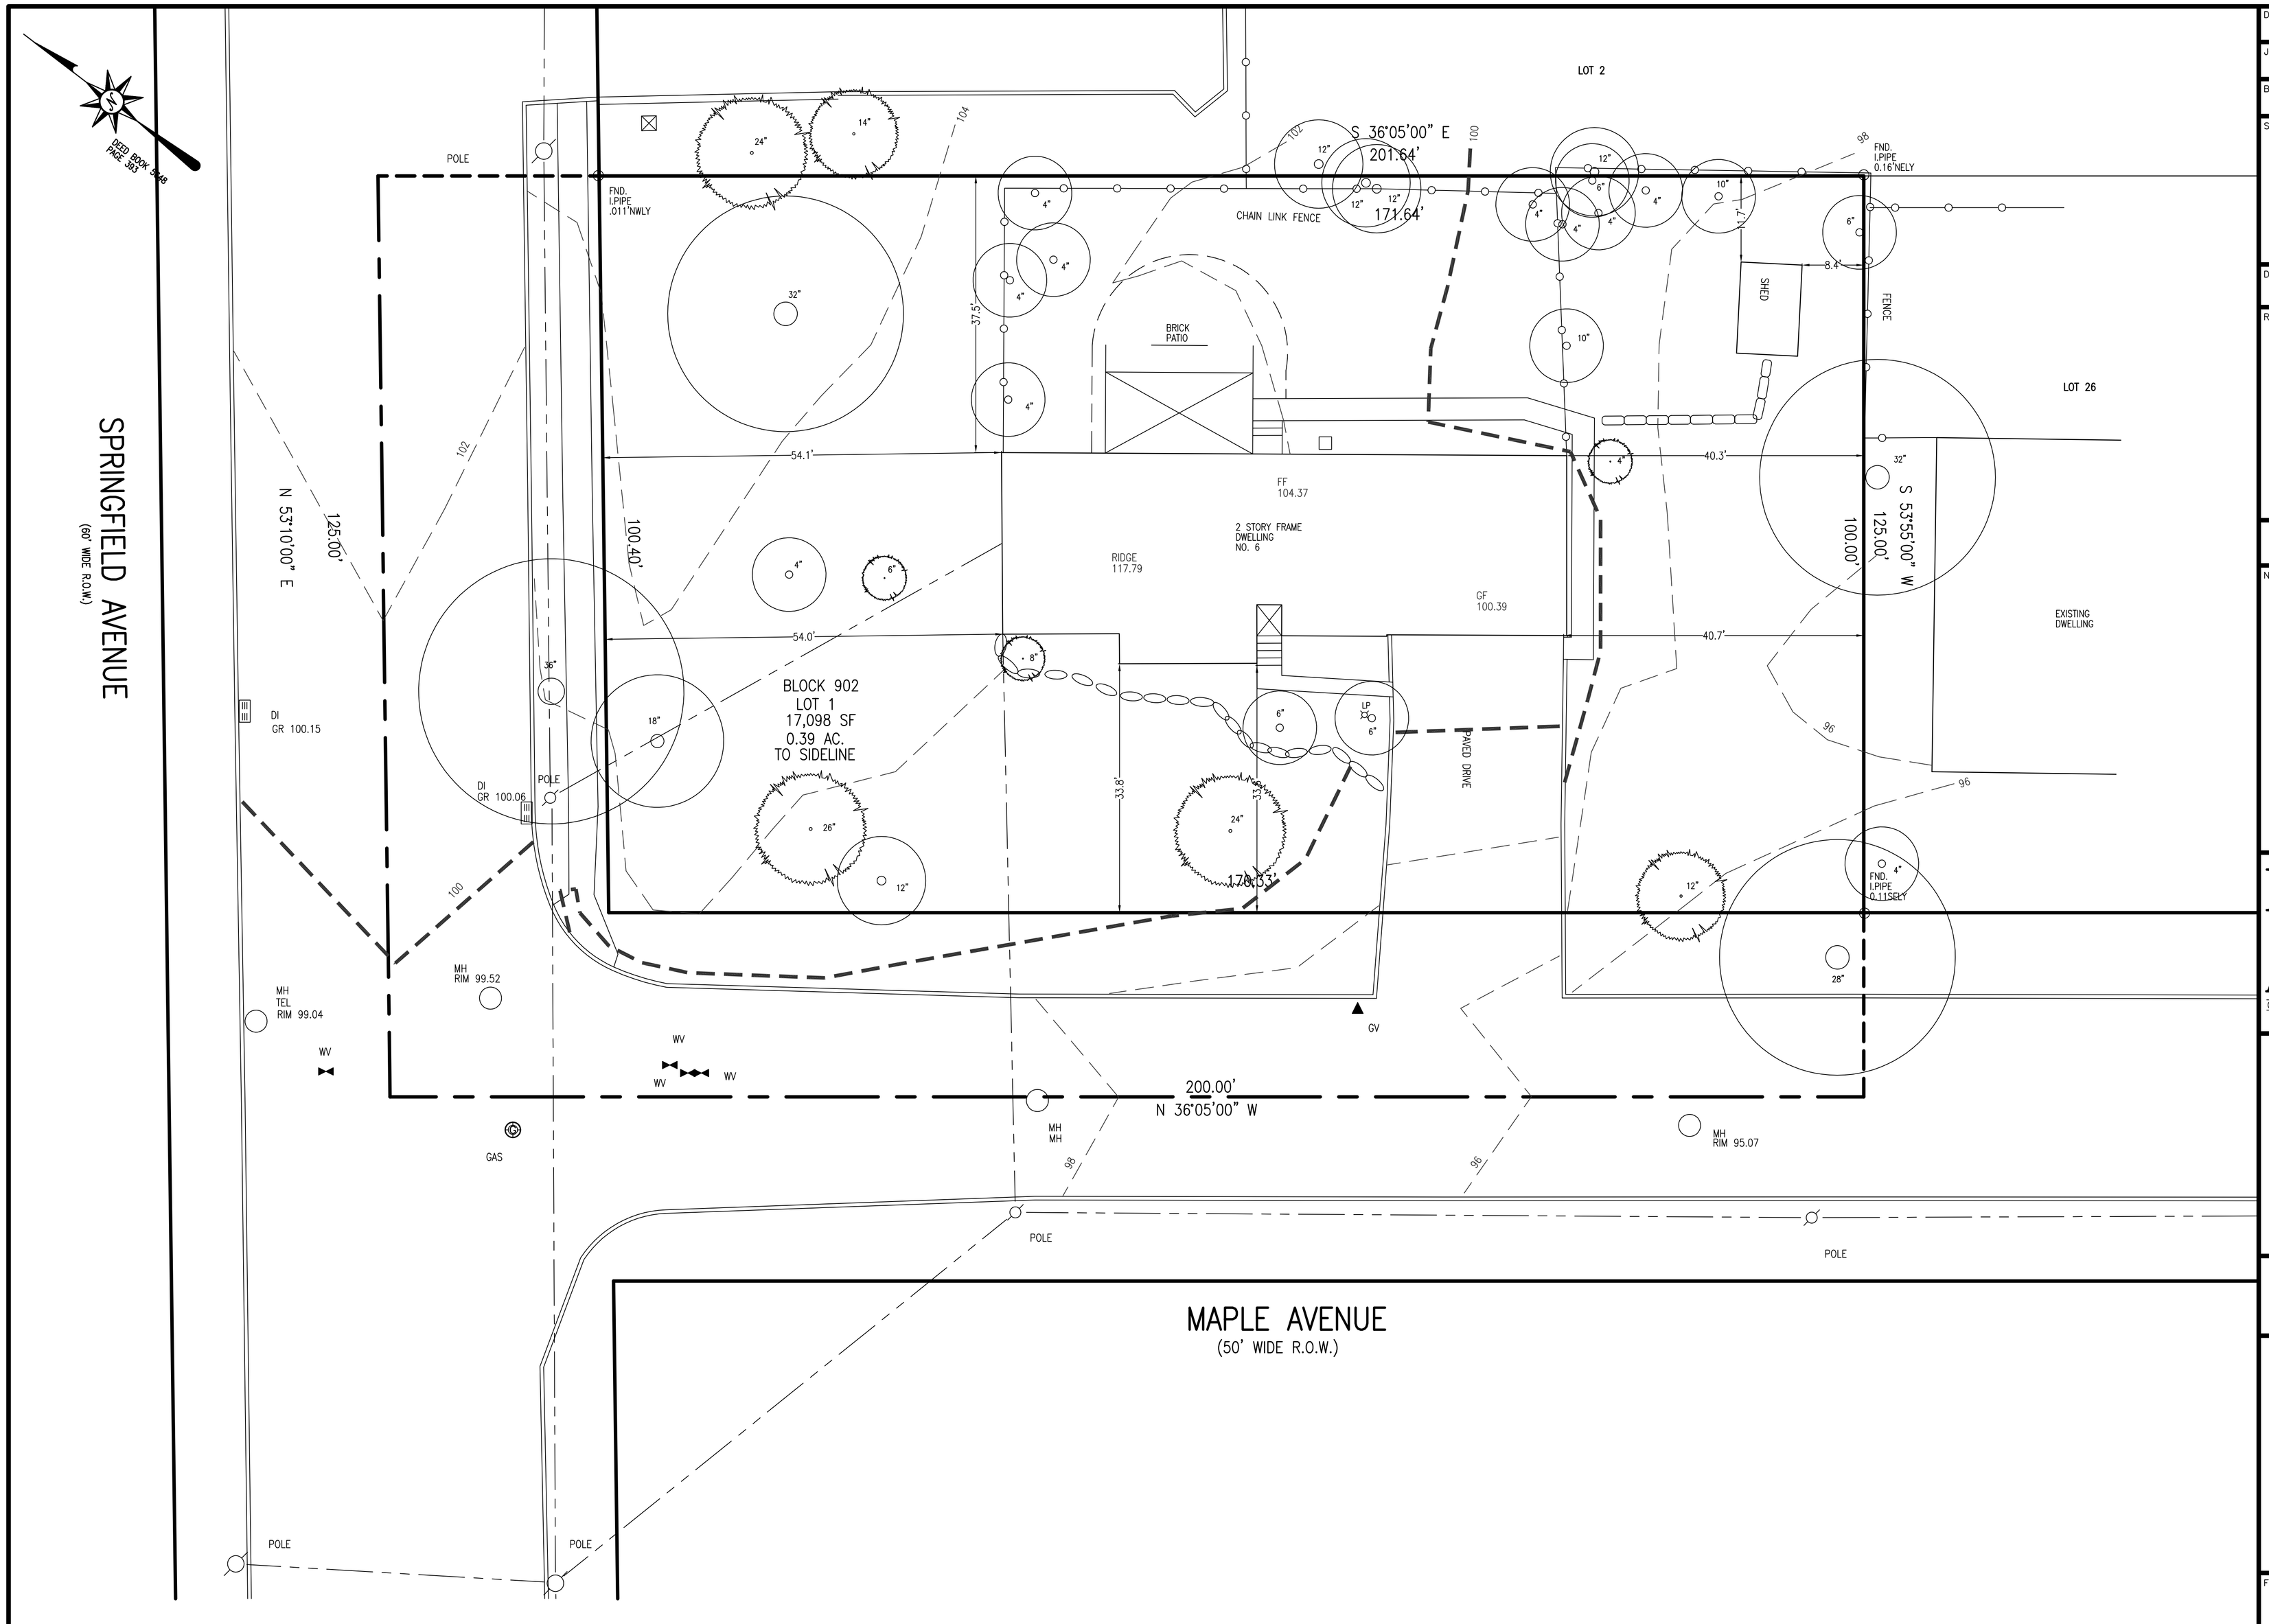

DRAWN BY: SP | CHECKED BY: WGH

JOB No. 20-009

BOOK

SCALE 1" = 10'

GRAPHIC SCALE

DATE SEPTEMBER 25, 2020

REVISIONS

CERTIFICATE OF AUTHORIZATION
No. 24GA27959700

NOTES

Murphy & Hollows Associates LLC
CIVIL ENGINEERING AND SURVEYING
192 CENTRAL AVENUE, STIRLING, NJ 07980
908.580.1255 murphyhollows@gmail.com

MINOR SUBDIVISION OF LOT 1 BLOCK 902 6 MAPLE AVENUE & SPRINGFIELD AVENUE TOWNSHIP OF BERKELEY HEIGHTS UNION COUNTY NEW JERSEY EXISTING CONDITIONS

AIDAN T. MURPHY
N.J. LIC. PROFESSIONAL ENGINEER #21319
1973-2016

WILLIAM G. HOLLOWS
N.J. LIC. PROFESSIONAL ENGINEER
& LAND SURVEYOR #27473
N.J. PROFESSIONAL PLANNER #2530

FILE	SHEET
LF20-009	2 OF 3

N:\CAD Drawings\2020\20-009\SUBDIVISION\REV\20-009SUB EX1.dwg, 10/12/2020 9:30:32 AM