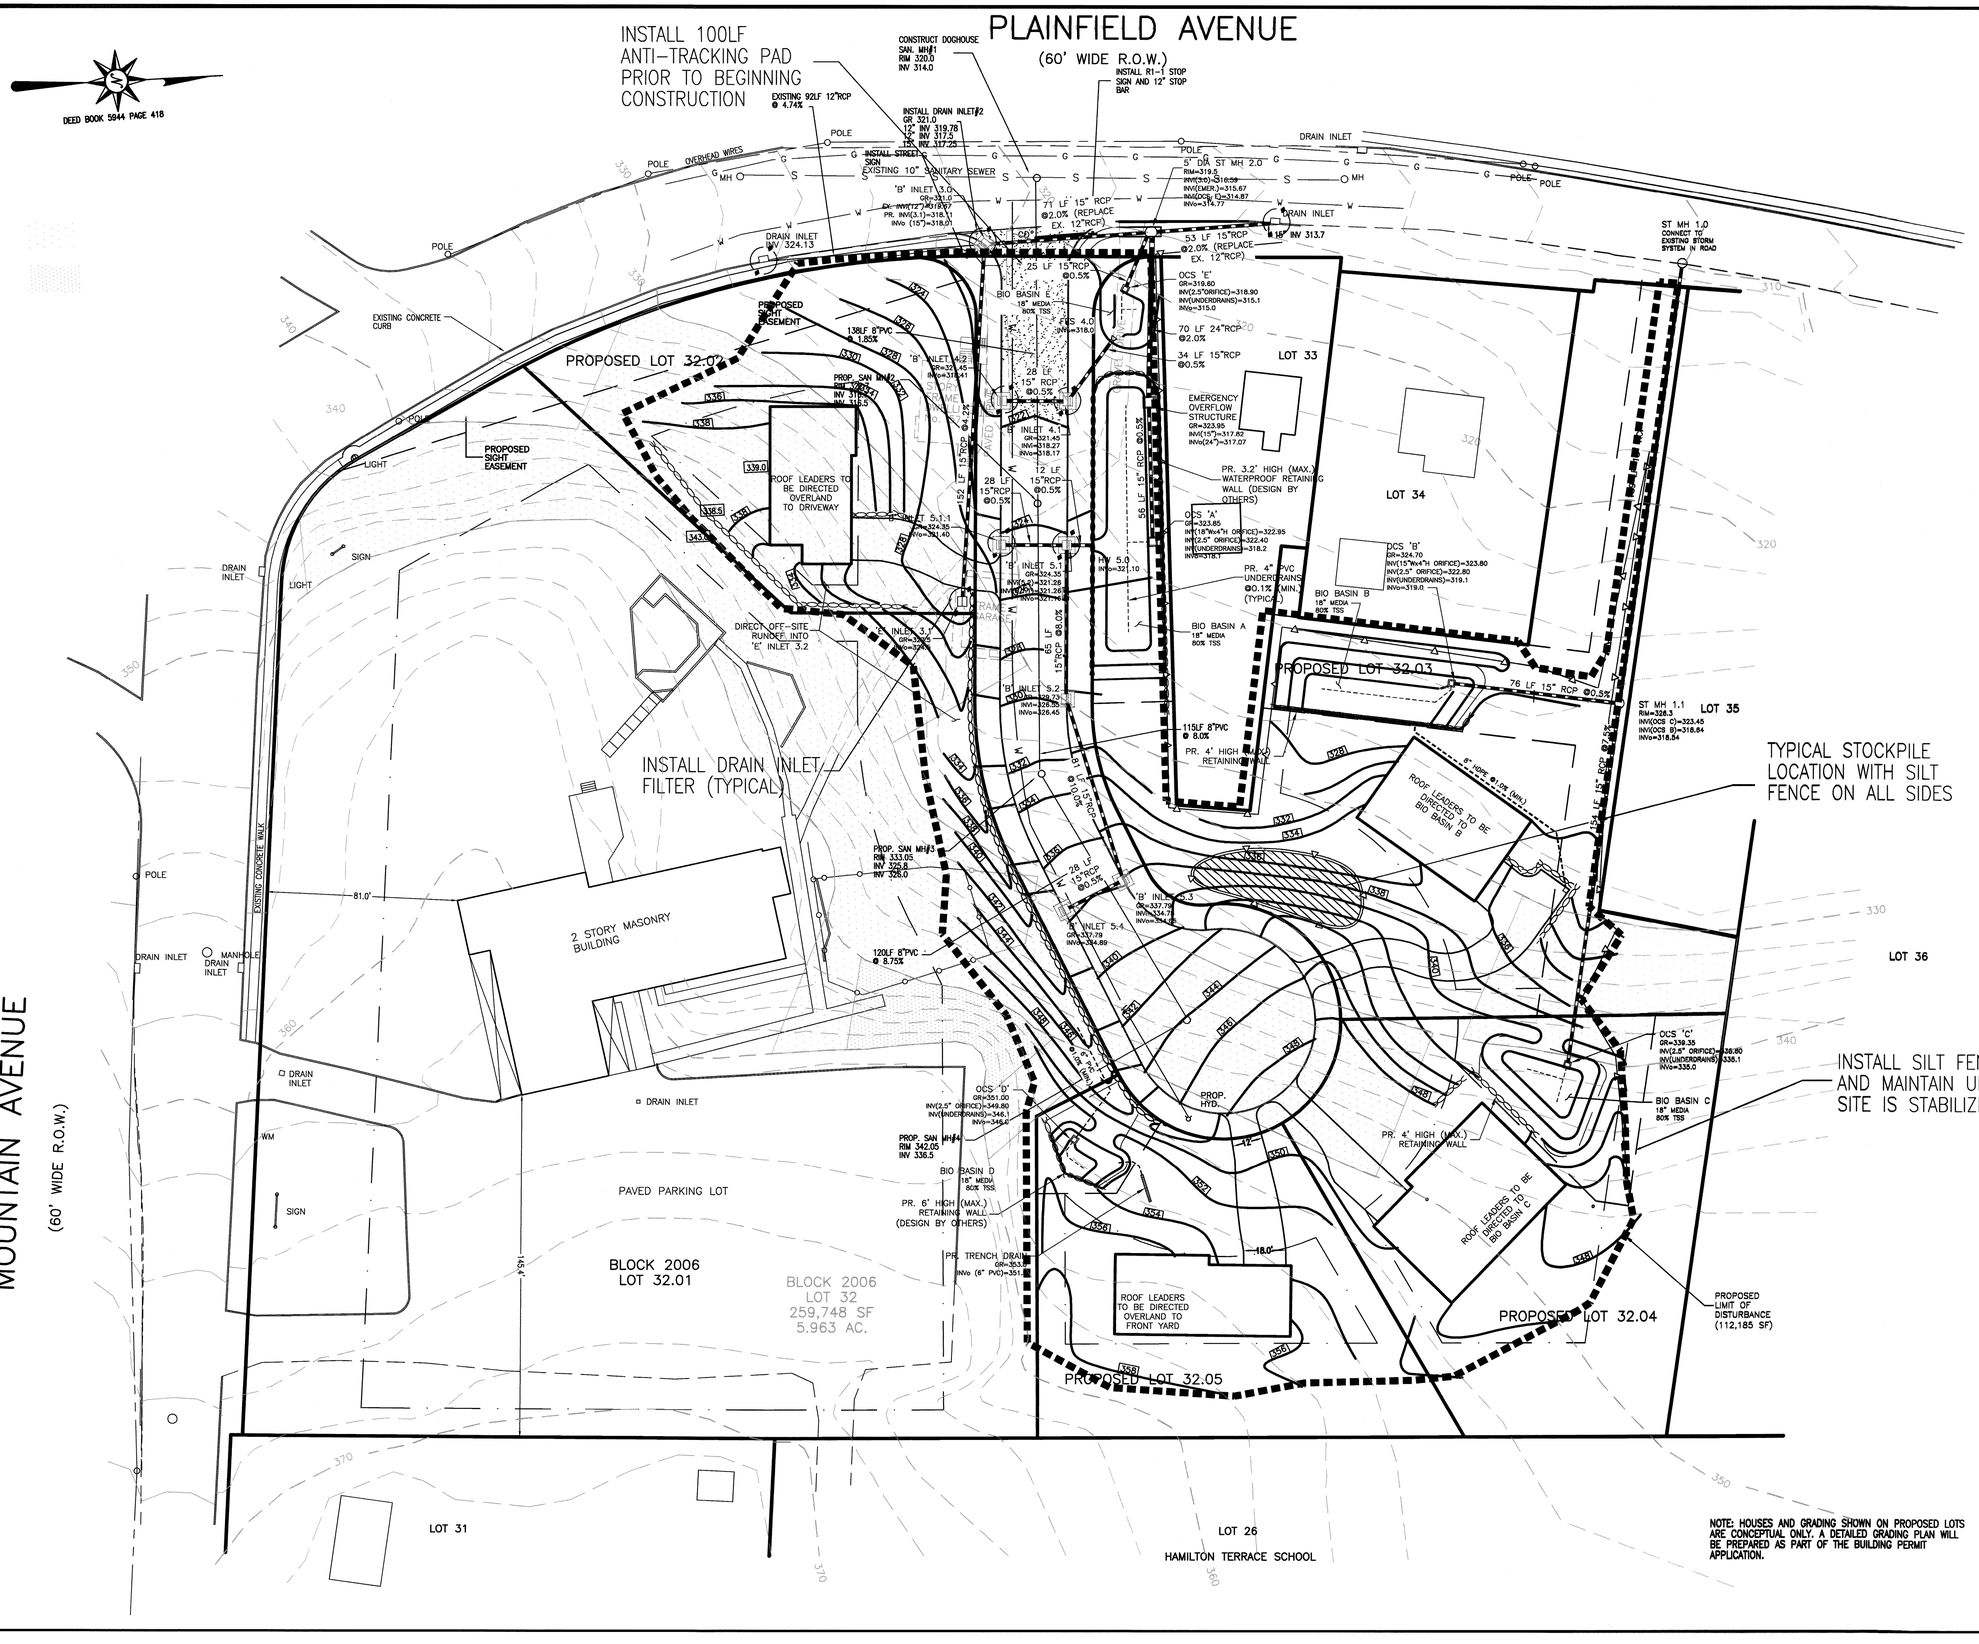

NOTE: HOUSES AND GRADING SHOWN ON PROPOSED LOTS ARE CONCEPTUAL ONLY. A DETAILED GRADING PLAN WILL BE PREPARED AS PART OF THE BUILDING PERMIT APPLICATION.

DRAWN BY:	CHECKED BY:
SP	WGH

JOB No. 14-026

BOOK

SCALE 1" = 30'

GRAPHIC SCALE

DATE APRIL 30, 2021

REVISIONS
OCTOBER 20, 2021

CERTIFICATE OF AUTHORIZATION
No. 24GA27959700

NOTES

Murphy & Hollows Associates LLC
CIVIL ENGINEERING AND SURVEYING
331 ELM STREET, STIRLING, NJ 07980
908.580.1255 murphyhollows@gmail.com

FINAL MAJOR SUBDIVISION PLAN
WESTMINSTER PRESBYTERIAN CHURCH
LOT 32 BLOCK 2006
MOUNTAIN AVENUE & PLAINFIELD AVENUE
TOWNSHIP OF BERKELEY HEIGHTS
UNION COUNTY
NEW JERSEY
SOIL EROSION PLAN

AIDAN T. MURPHY
N.J. LIC. PROFESSIONAL ENGINEER #21319
N.J. PROFESSIONAL PLANNER #2531

WILLIAM G. HOLLOWS
N.J. LIC. PROFESSIONAL ENGINEER
& LAND SURVEYOR #27473
N.J. PROFESSIONAL PLANNER #2530

FILE	SHEET
LF14-026	6 OF 13

N:\CAD Drawings\2014\14-026\SUB\SOIN-NA REV\14-026SUB-NA 1.dwg, 10/27/2021 8:46:48 AM