Kurt J. Ludwig, AIA
Architect

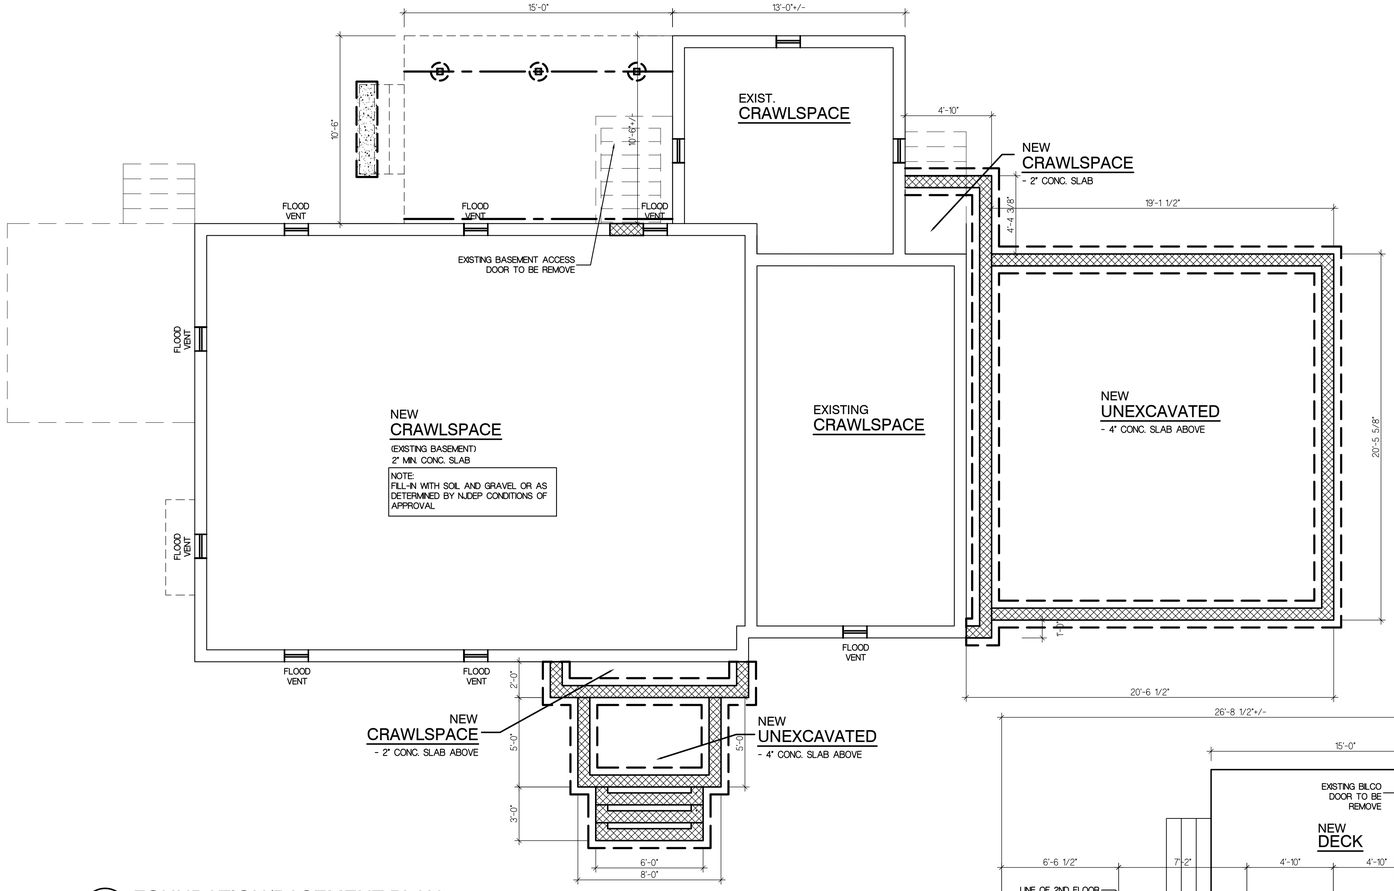

1 FOUNDATION/BASEMENT PLAN
SCALE: 1/4"=1'-0"

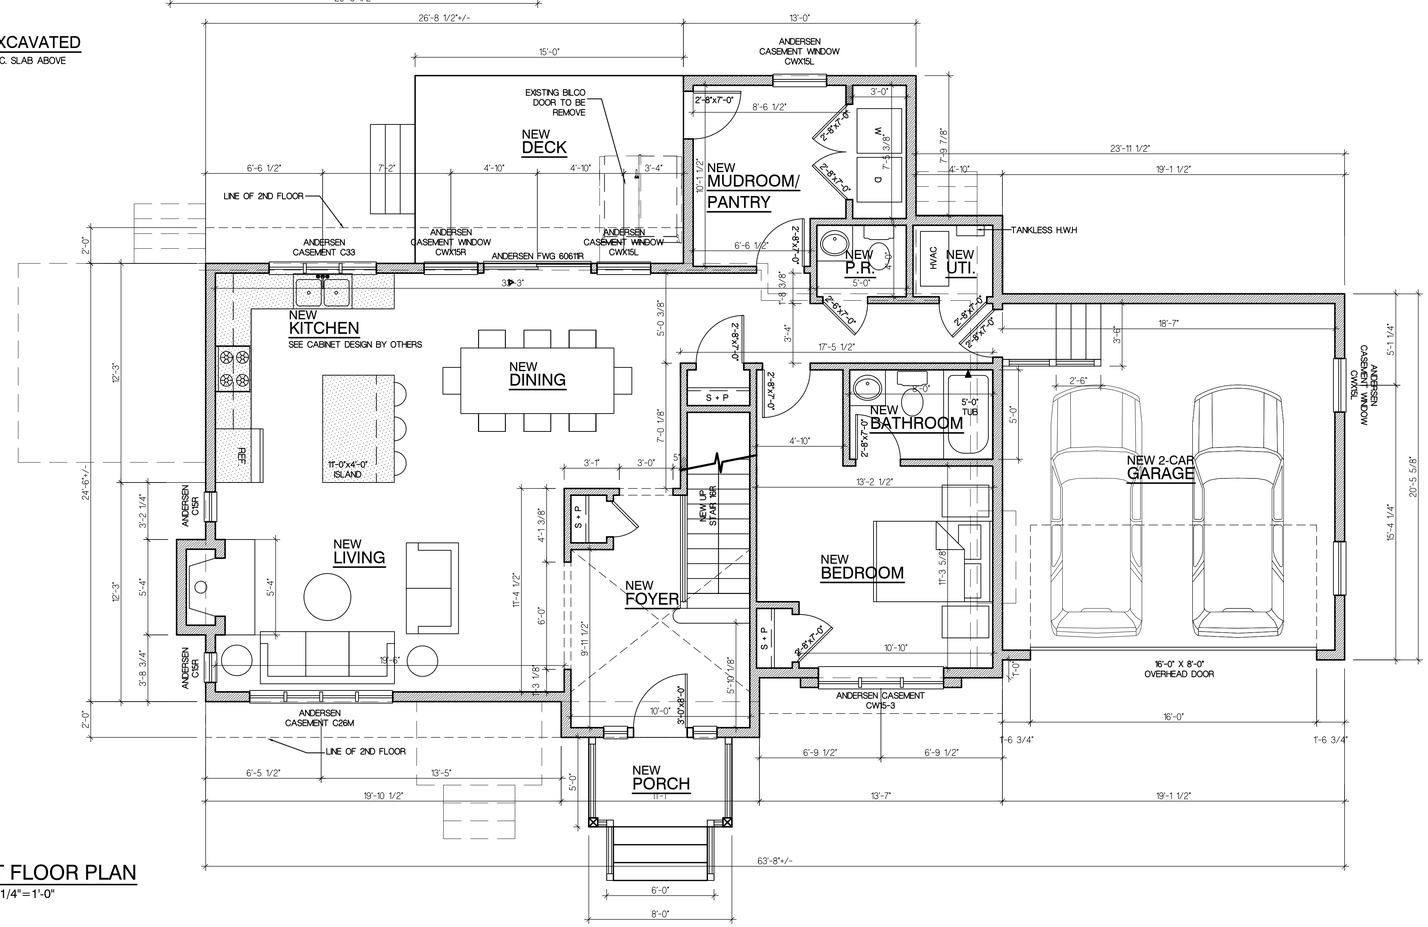

2 FIRST FLOOR PLAN
SCALE: 1/4"=1'-0"

Kurt J. Ludwig, AIA
Architect
Kurt J. Ludwig, AIA, Incorporated
77 North Main Street
Milltown, NJ 08850
(732) 846-1141
Fax (732) 846-1143
www.kjludwig.com

NJ CERT.NO.#AI-11708
NY LIC. NO. 034741-1
REGISTERED ARCHITECT

PROJECT NAME AND ADDRESS:

PROPOSED RECONSTRUCTION
41 PUTNAM AVENUE

TOWNSHIP OF BERKELEY HEIGHTS, NEW JERSEY

BUILDING DATA

CONSTRUCTION CLASSIFICATION: 5B

USE GROUP: R-5

DATE:	REV.	DESCRIPTION: BY:
09/30/21		ISSUE FOR ZONING NG
12/02/21		REVISED PER CLIENT FEDBACK NG
01/09/22		ISSUE FOR DEP. NG
04/20/22		ZONING REVIEW UPDATE

DRAWING NAME:

FIRST FLOOR PLAN

DRAWING NUMBER

A-3

3 OF 5

JOB NO.

21-104K